Name of Work: Improvements to Roads and Drains at Narasipura Layout in Ward No. 14 (Vidyaranyapura).

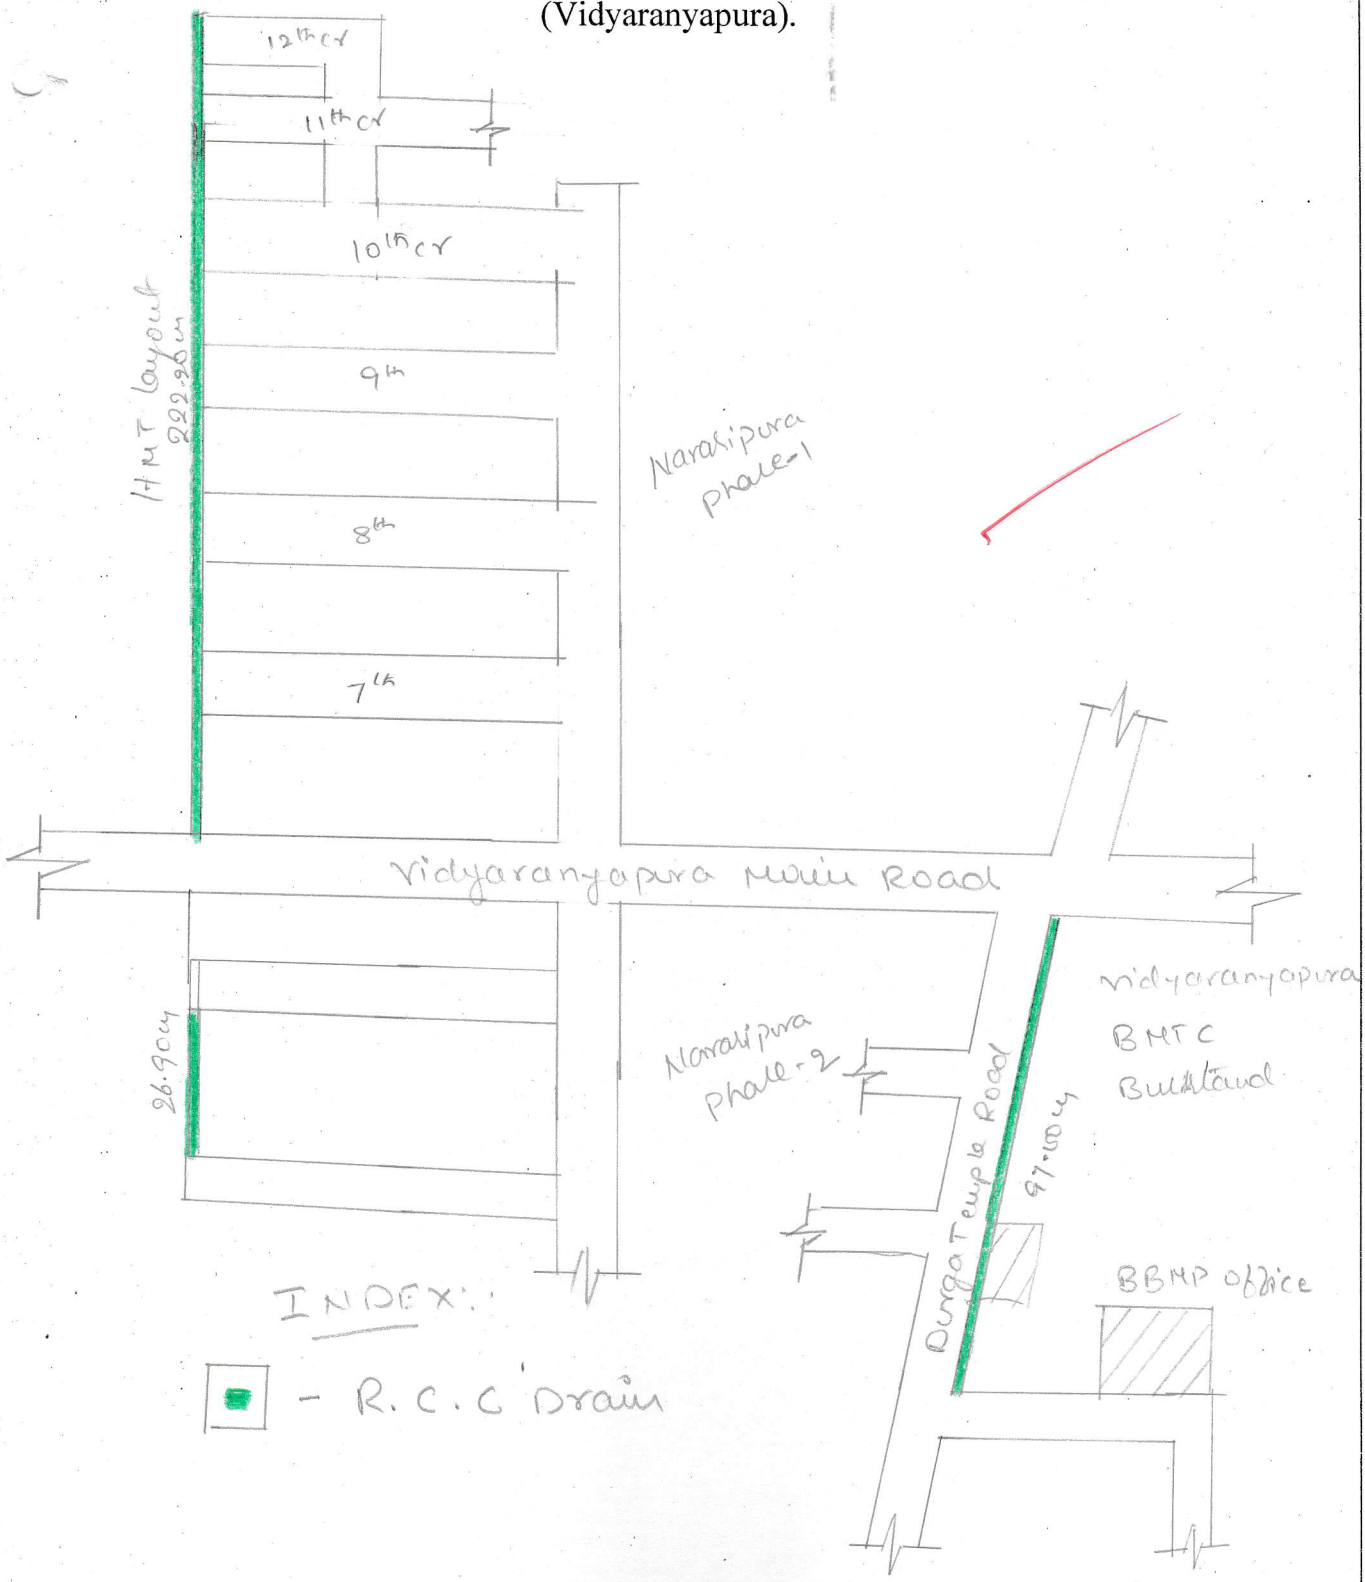

AE-14

Assistant Executive Engineer
Vidyaranyapura Sub Division
B.B.M.P, Bangalore - 97